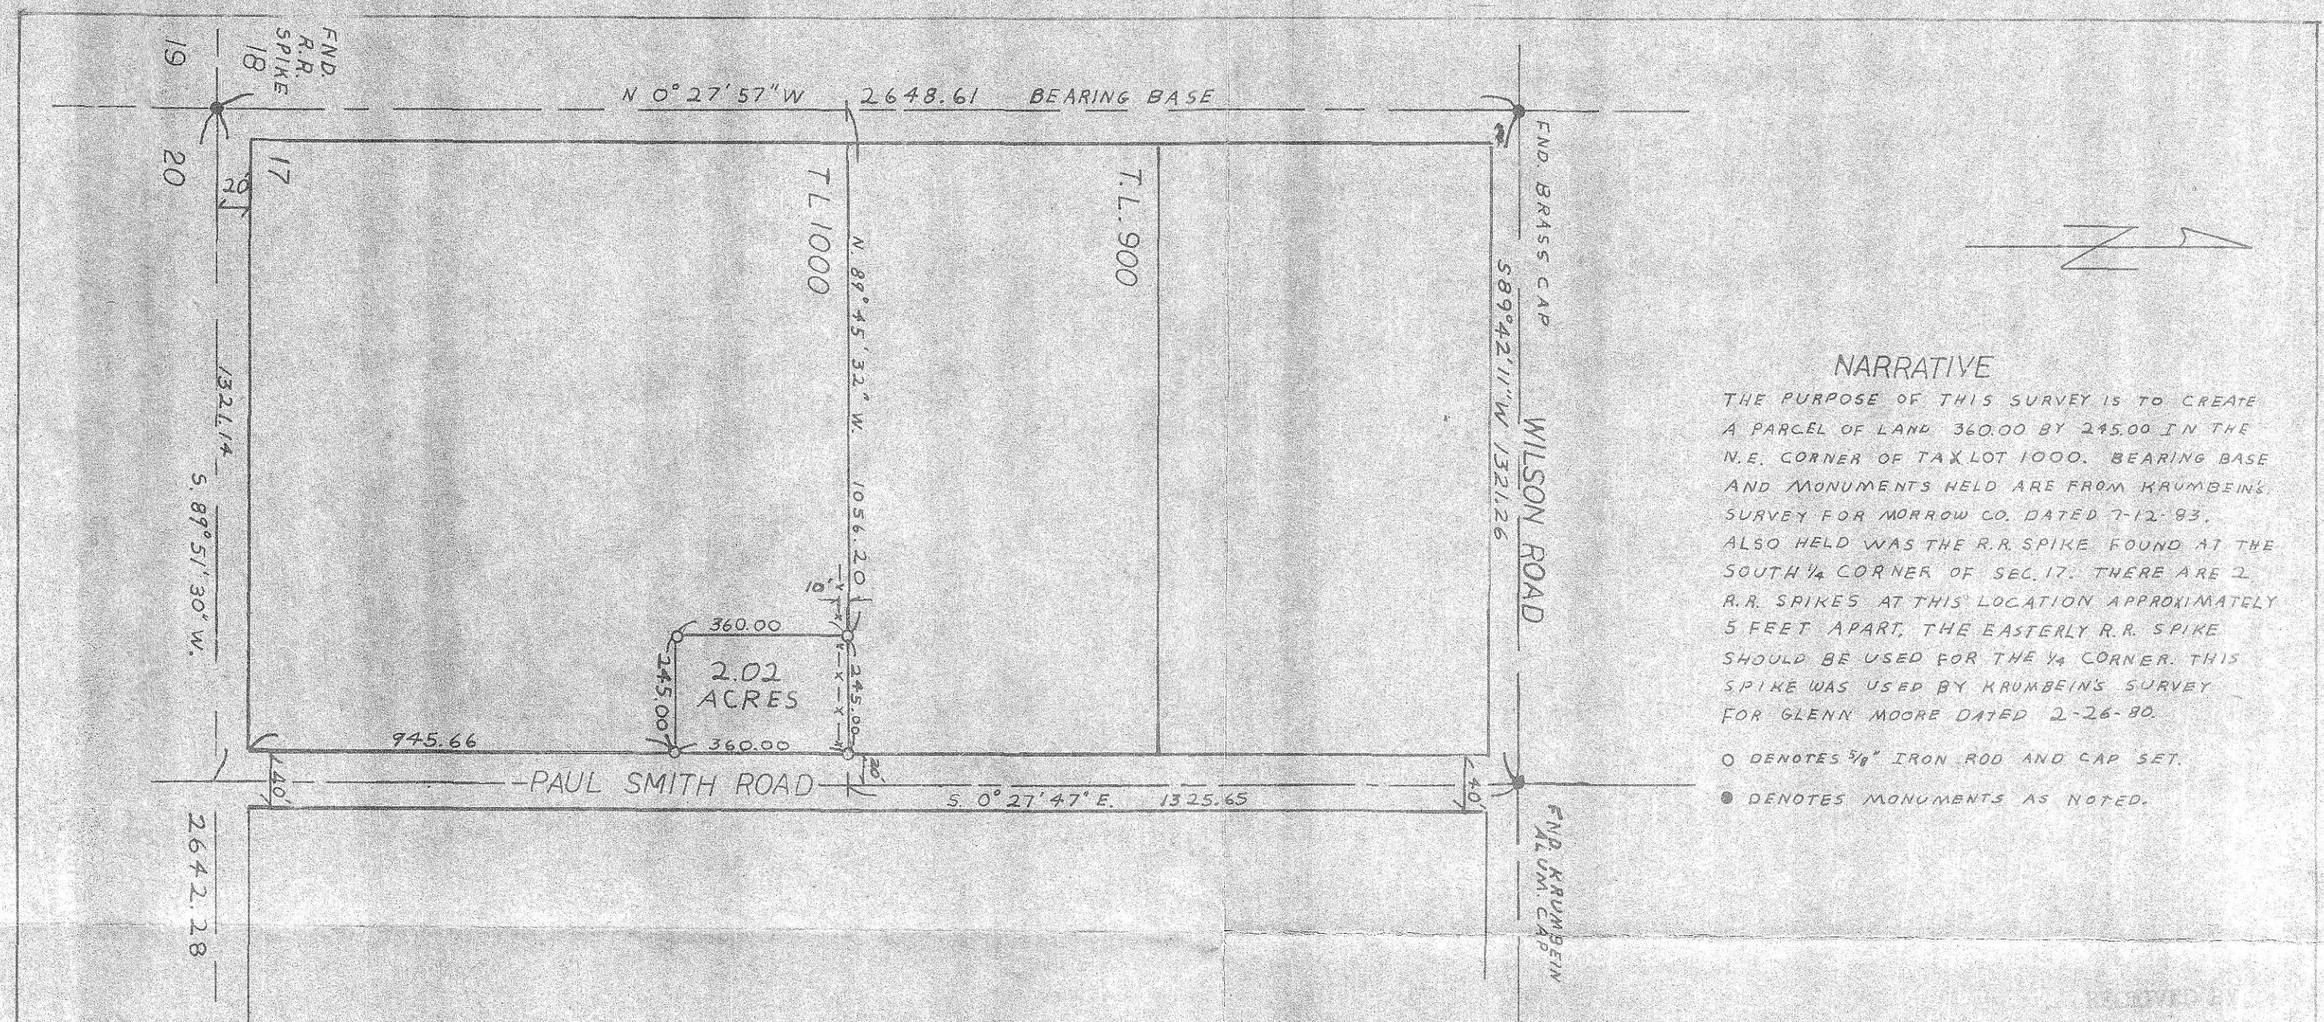

NARRATIVE

THE PURPOSE OF THIS SURVEY IS TO CREATE A PARCEL OF LAND 360.00 BY 245.00 IN THE N.E. CORNER OF TAX LOT 1000. BEARING BASE AND MONUMENTS HELD ARE FROM KRUMBEIN'S SURVEY FOR MORROW CO. DATED 7-12-83. ALSO HELD WAS THE R.R. SPIKE FOUND AT THE SOUTH 1/4 CORNER OF SEC. 17. THERE ARE 2 R.R. SPIKES AT THIS LOCATION APPROXIMATELY 5 FEET APART. THE EASTERLY R.R. SPIKE SHOULD BE USED FOR THE 1/4 CORNER. THIS SPIKE WAS USED BY KRUMBEIN'S SURVEY FOR GLENN MOORE DATED 2-26-80.

O DENOTES 5/8" IRON ROD AND CAP SET.

● DENOTES MONUMENTS AS NOTED.

REGISTERED PROFESSIONAL LAND SURVEYOR

Earl O. Krumbein

OREGON
DEC. 14, 1978
EARL O. KRUMBEIN
1258

9-21-83
MLD
B-632-H-232

A 2 ACRE PARCEL IN TAX LOT 1000 IN THE S.W. 1/4 OF SEC. 17, T.4N., R.25E. W.M. MORROW CO., ORE.

SCALE 1" = 300'		DRAWN BY: KJM
DATE 7-31-83		

SURVEY FOR LEE DOCKEN

R & M SURVEYORS & CONSULTANTS, INC. BOARDMAN, ORE. 97818 481-9290	DRAWING NO. 83-185