

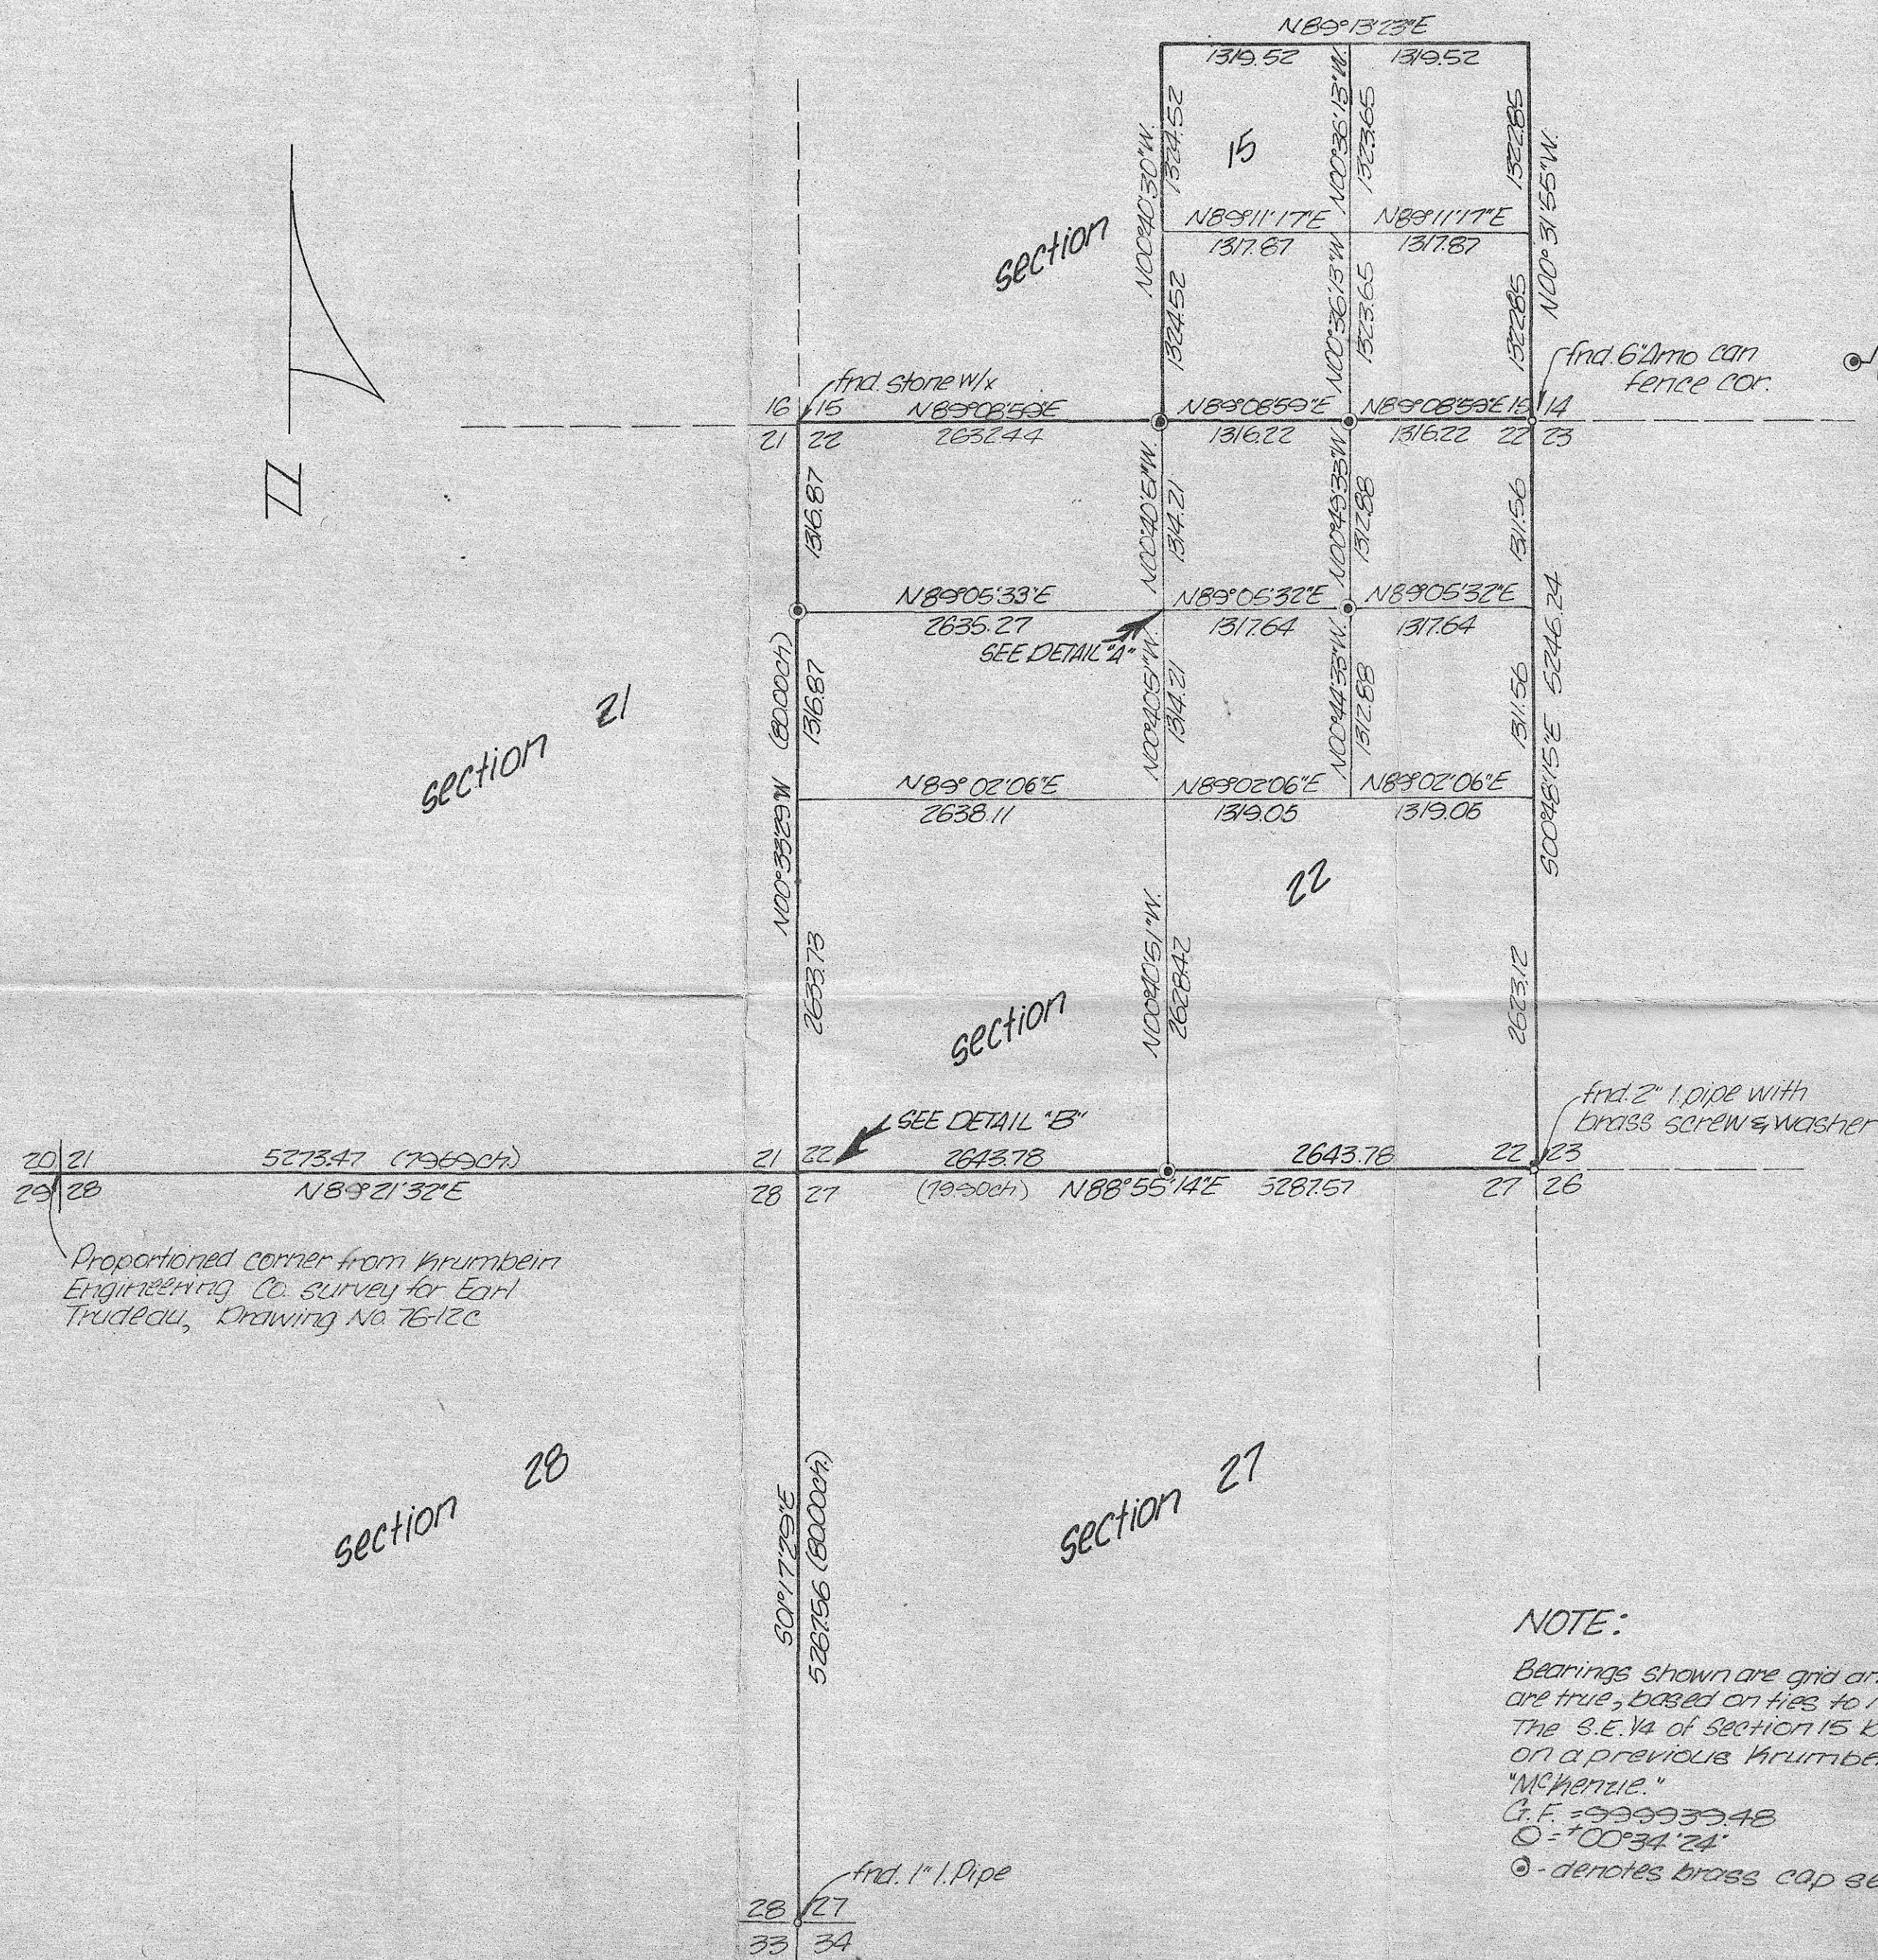


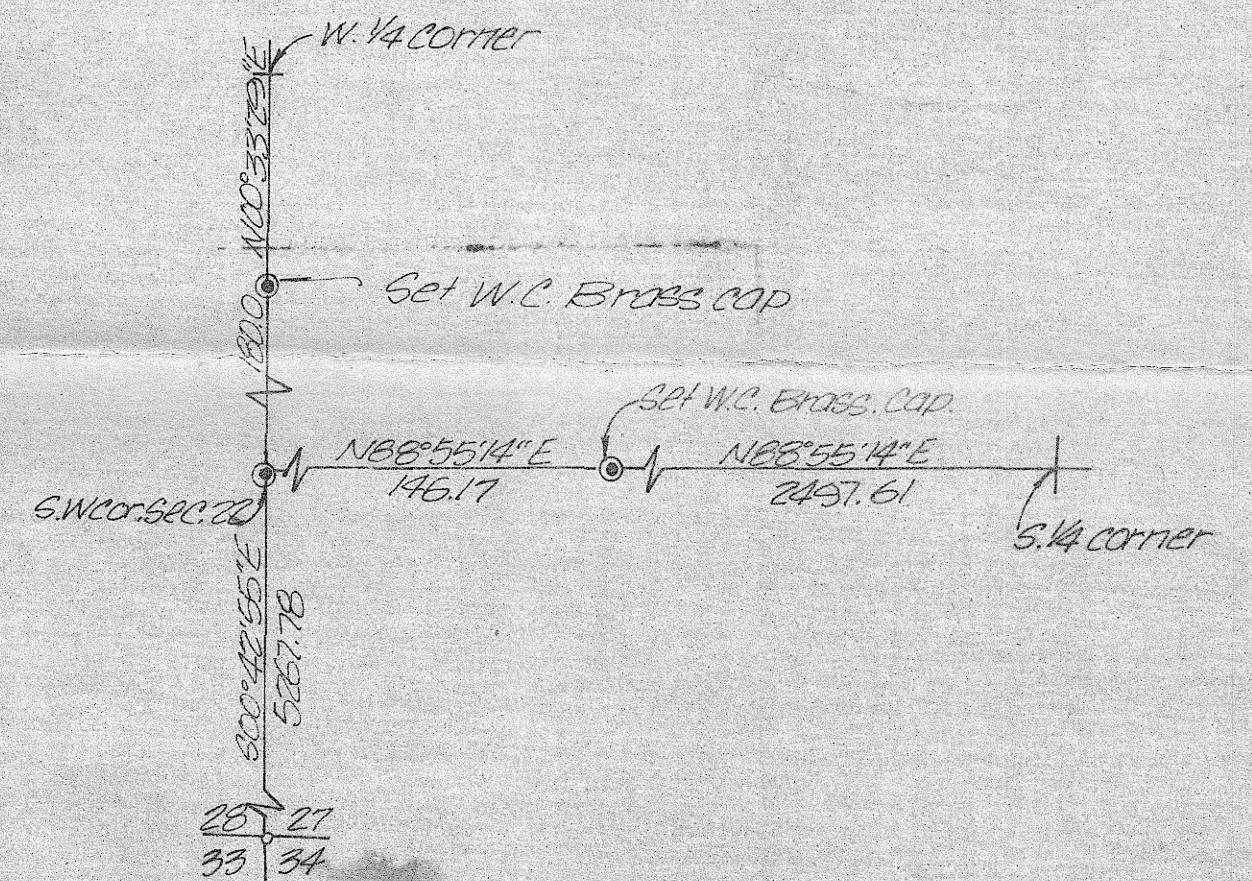

Proportioned corner from Krumbain Engineering Co. survey for Earl Trudeau, Drawing No. 76-12C

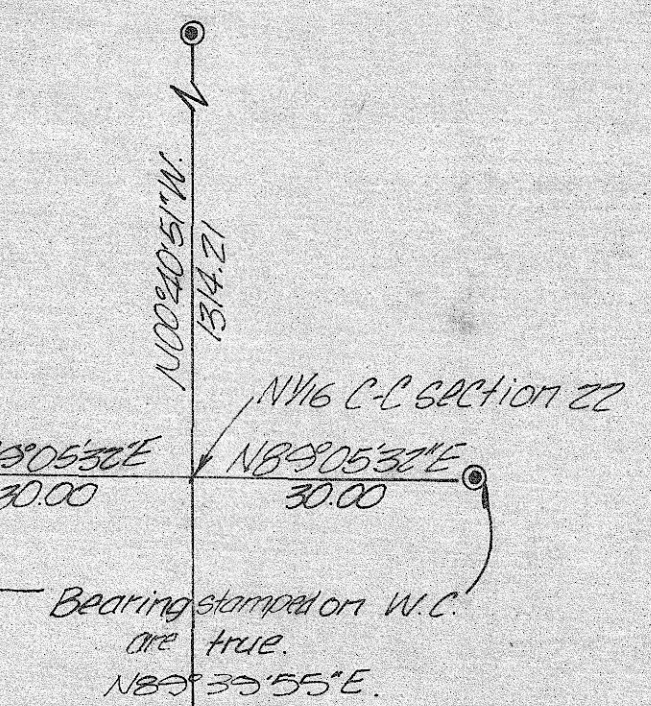

NOTE:

Bearings shown are grid and distances are shown are true, based on ties to N.G.S. station 'Messner'. The S.E. 1/4 of Section 15 breakdown is based on a previous Krumbain Eng. Co. survey for 'McKenzie'.
 C.F. = 999933.48
 O = 100°34'34\"/>

Revised July 18, 1978 - J.H.B.
 Revised April 4, 1978 - G.G.R.



KRUMBAIN ENGINEERING CO. ENGINEERS - SURVEYORS - PLANNERS 221 S. Main, Pendleton, Oregon		SCALE 1"=100' DATE APR 4, 1978
Survey for ARNOLD BRADT		DRN BY G.G.R. CKD BY D.H.K. DRNG NO. 72-201
Sections 15 & 22, T4N, R35E, W1W		