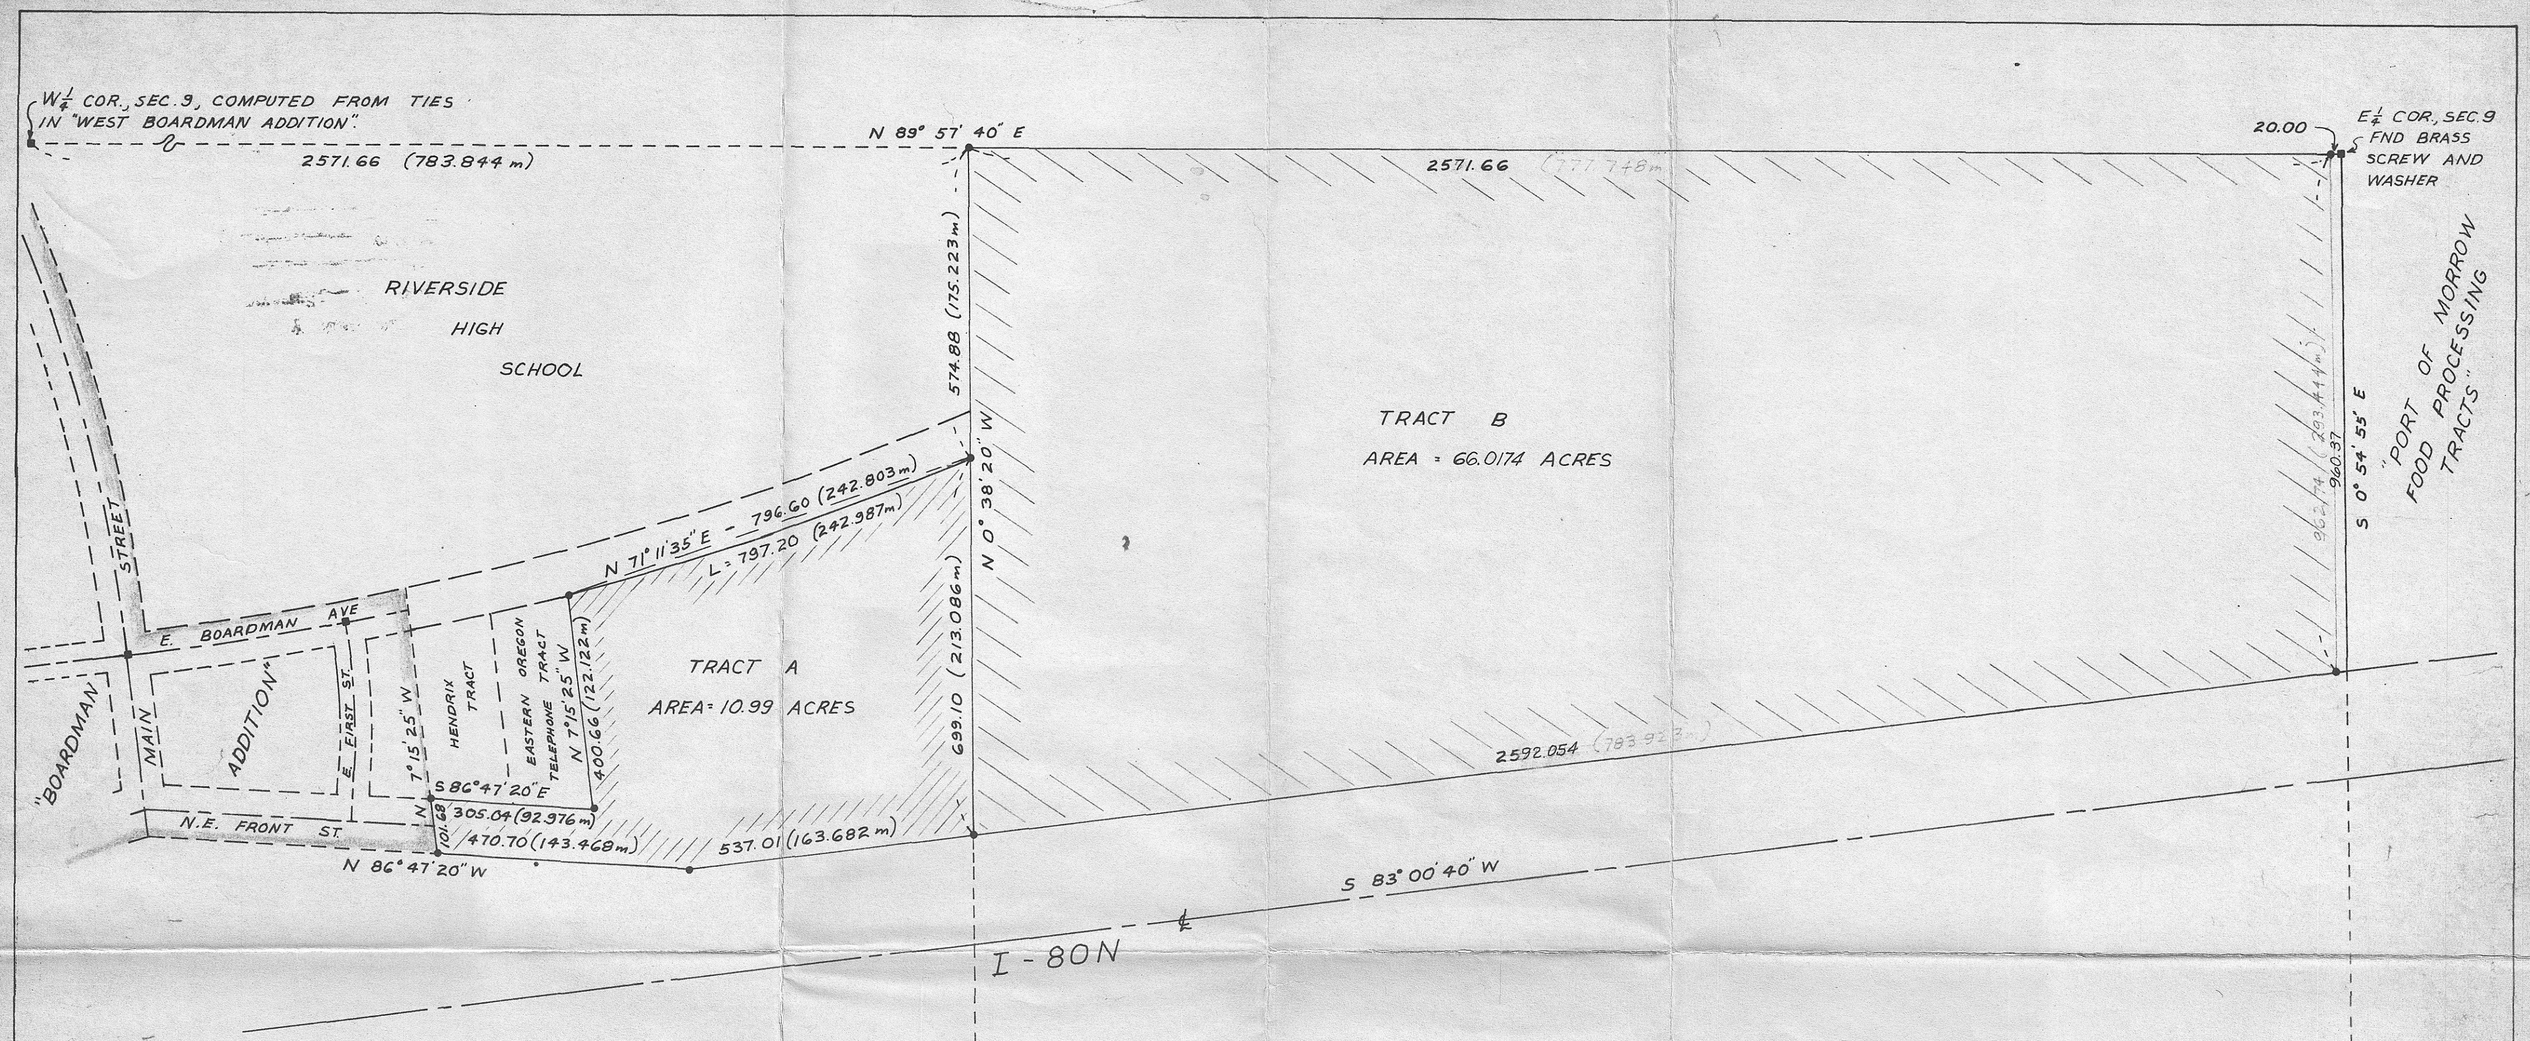

NOTES: BEARINGS ARE BASED UPON TIES TO N.G.S. STATION "MESSNER". THOSE SHOWN ARE TRUE.

(000.000 m) INDICATES DISTANCE IN METERS.

BRASS MONUMENTS WERE FOUND AT THE STREET INTERSECTIONS IN THE CITY OF BOARDMAN.

• DENOTES 5/8" I. PINS SET

RECEIVED BY
Morrow County Surveyor
Date 3-9-76
Recorded By MLD
C-280-H

REGISTERED PROFESSIONAL ENGINEER 7728 OREGON JULY 13, 1973 DAVID H. KRUMBEIN
David H. Krumbein

Revised 15 Jan. 1979 MH

KRUMBEIN ENGINEERING CO. ENGINEERS – SURVEYORS – PLANNERS 216 S.E. 1st, Pendleton, Oregon	SCALE 1" = 200'
	DATE 2-9-76
SURVEY FOR GEORGE HANSEN	DRN. BY DHK
	CKD. BY JHB
PARCEL IN S½, SEC. 9, T. 4N., R. 25 E. W.M	DRNG. NO. 76-14C