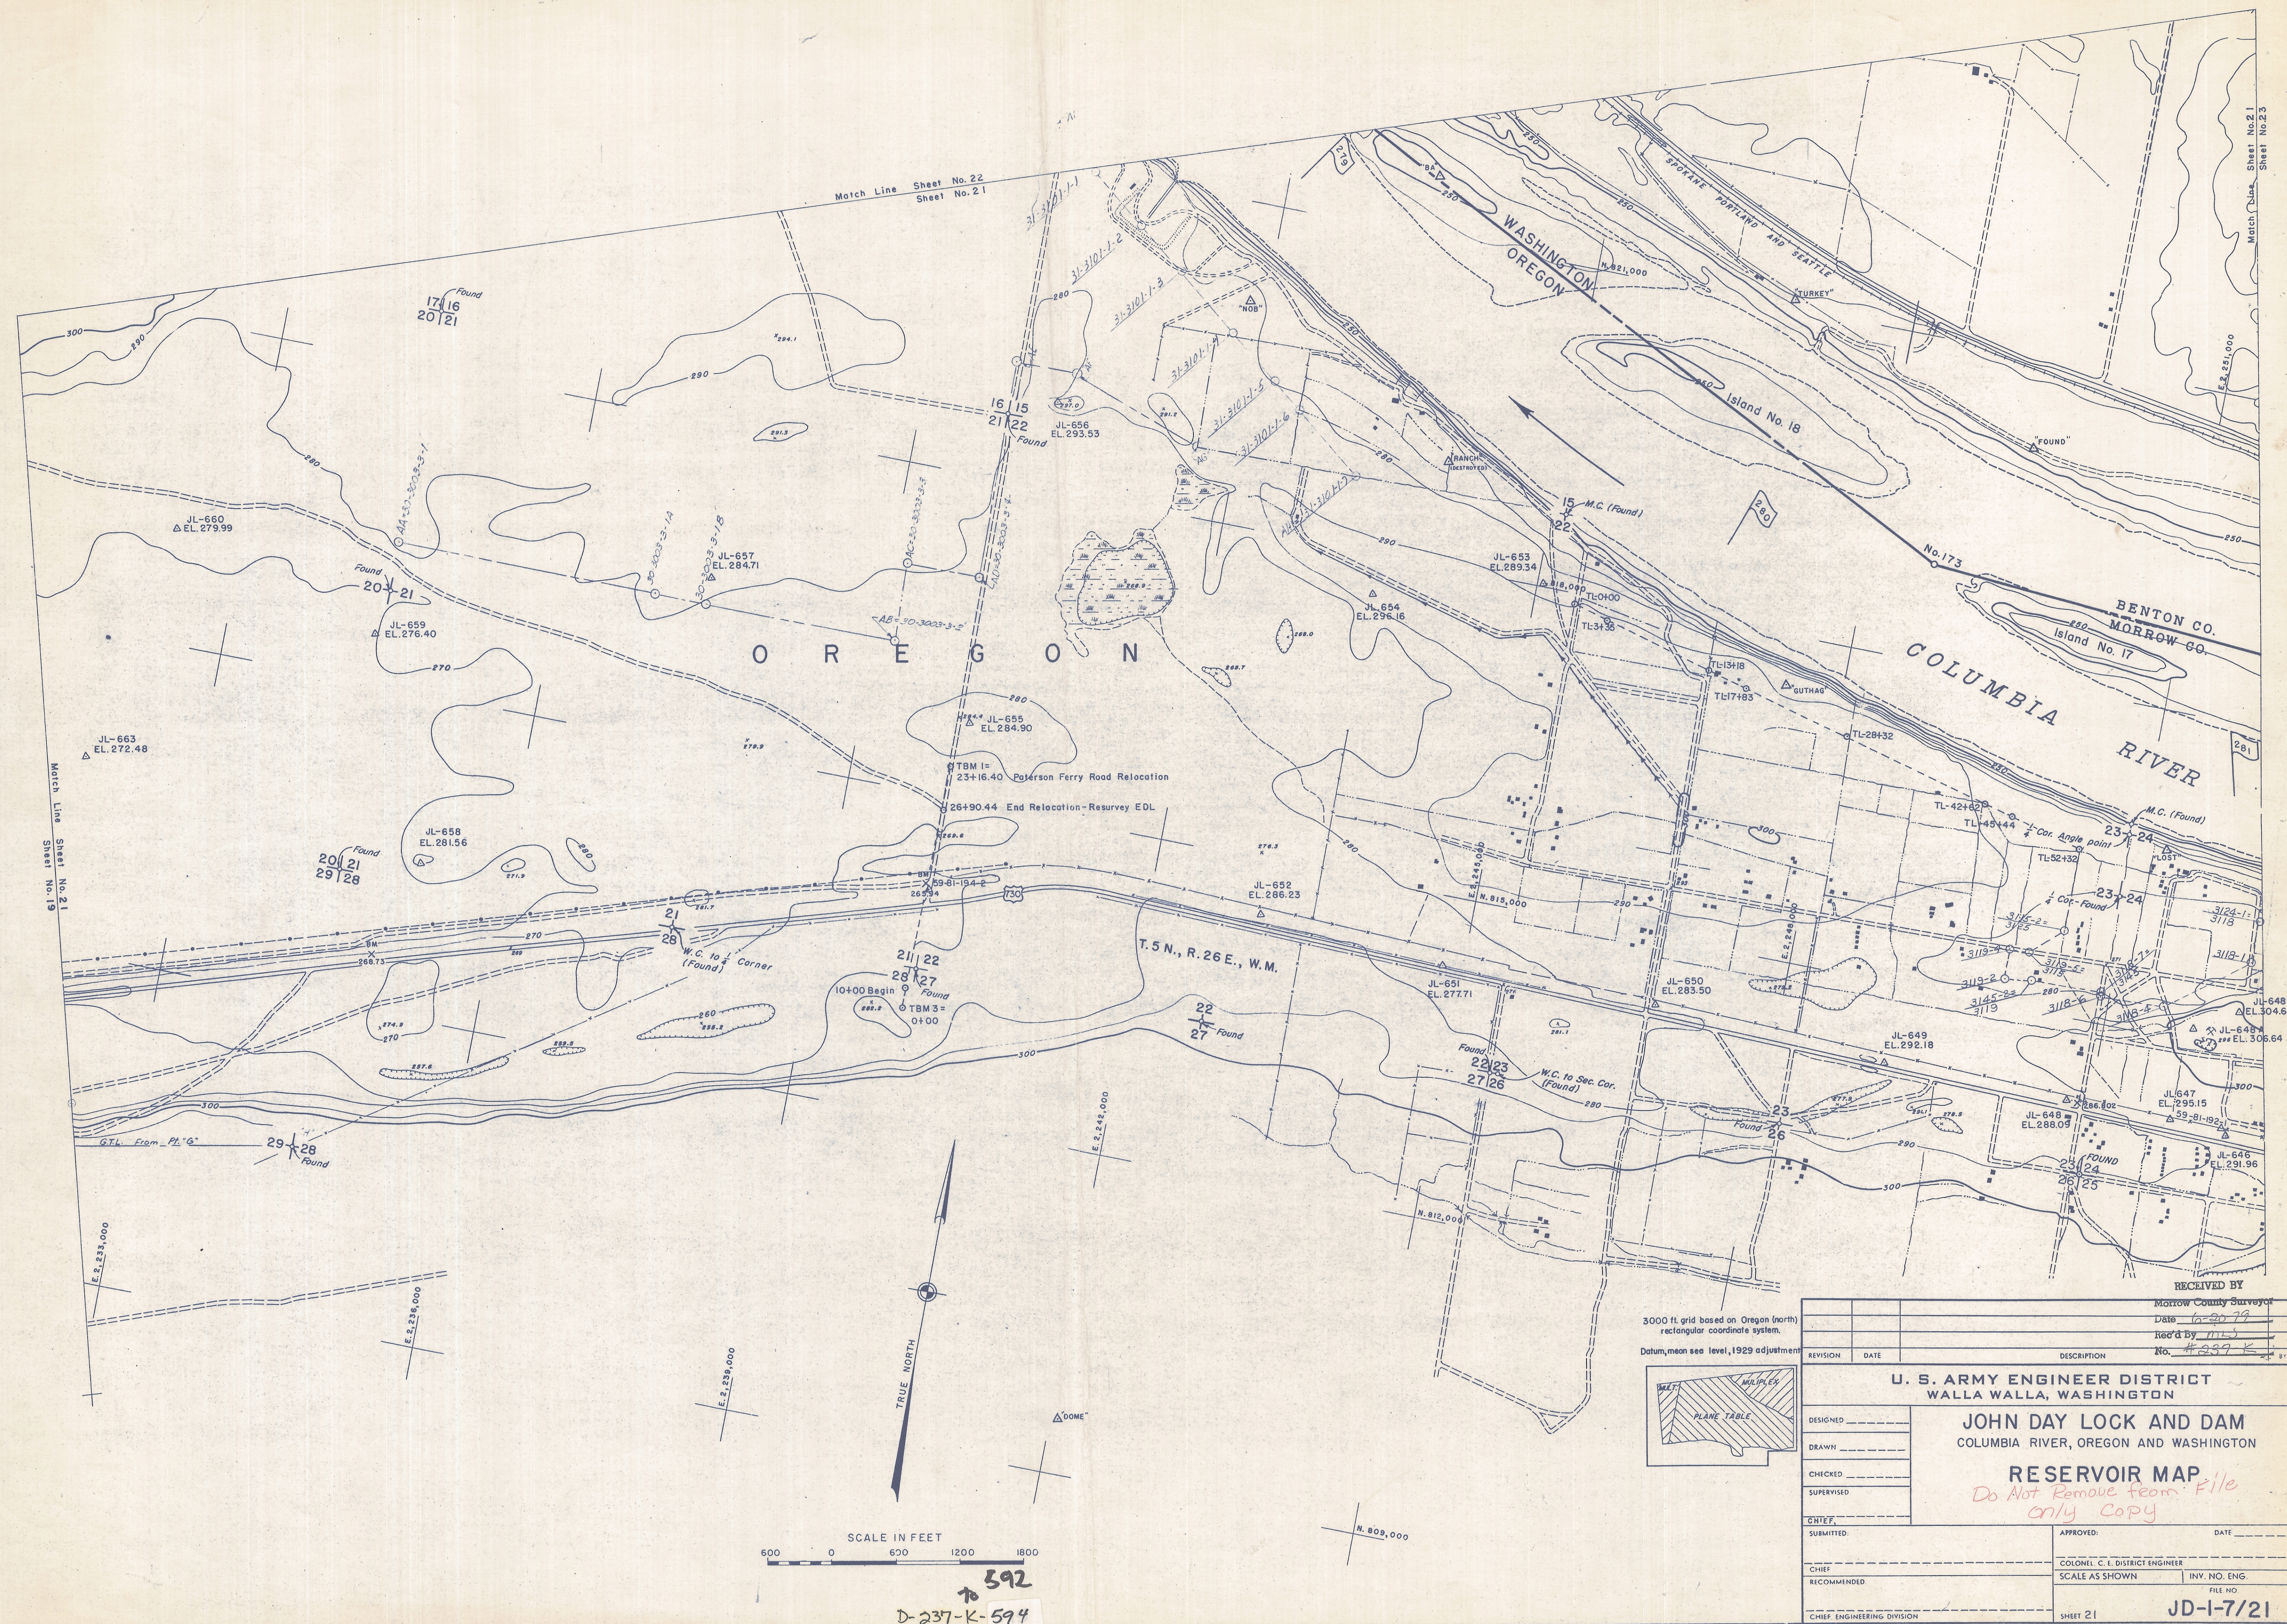


SCALE IN FEET
600 0 600 1200 1800592
D-237-K-594