CUTSFORTH PARK BOUNDARY SURVEY

SITUATED IN THE SE1/4 NW1/4 AND IN THE NE1/4 SW1/4 SECTION 27, T.4S., R.28E., W.M., MORROW COUNTY, OREGON

Completed August 1, 2012

Ferguson Surveying Engineering

P.O. BOX 519, 210 E. MAIN
MT. VERNON, OR 97865
PHONE (541)932-4520
FAX (541)932-4430
EMAIL dfse@oretelco.net

1690

REGISTERED PROFESSIONAL LAND SURVEYOR
OREGON
JULY 13, 1999
KENNETH H. DELANO JR.
49865
RENEWS: 1/1/2014

100 0 100 200 300

Scale: 1"=100'

BASIS OF BEARING: True North based on GPS Observations at a point being 1066.79 ft. South and 971.43 ft. West of the Center 1/4 of Section 27.

LEGEND

(Bearing/Dist) Record Bearing/Dist. as shown on 'HERREN CADASTRAL SURVEY' by Doug Ferguson for the Umatilla National Forest in 1984, Morrow County Survey #D-802-K-652

Bearing/Dist Record Bearing/Dist. as shown on David Krumbein's 1984 Survey for 'CUTSFORTH PARK', Morrow County Survey #D-940-E-712

-Bearing/Dist- Record Bearing/Dist. or Station as shown on Morrow Co. Survey #D-634-K & #D-715-K

[Bearing/Dist] Record Bearing/Dist. from Morrow County Deed Instrument #M-55862

⊠ Calculated Point, no monument set. (unless otherwise noted)

● Found iron pin from David Krumbein's 1984 Survey for 'CUTSFORTH PARK'

◉ Found Aluminum capped monument from 'HERREN CADASTRAL SURVEY' by Doug Ferguson for the Umatilla National Forest in 1984

▣ Found 5/8" rebar pin with 2" dia. aluminum cap stamped 'ORLS 852, WALS 18922'. No record found for these monuments.

○ Set 5/8"x30" rebar pin with orange plastic cap marked 'FS&E SURVEY MARKER'

Park Boundary marked with steel post and signs

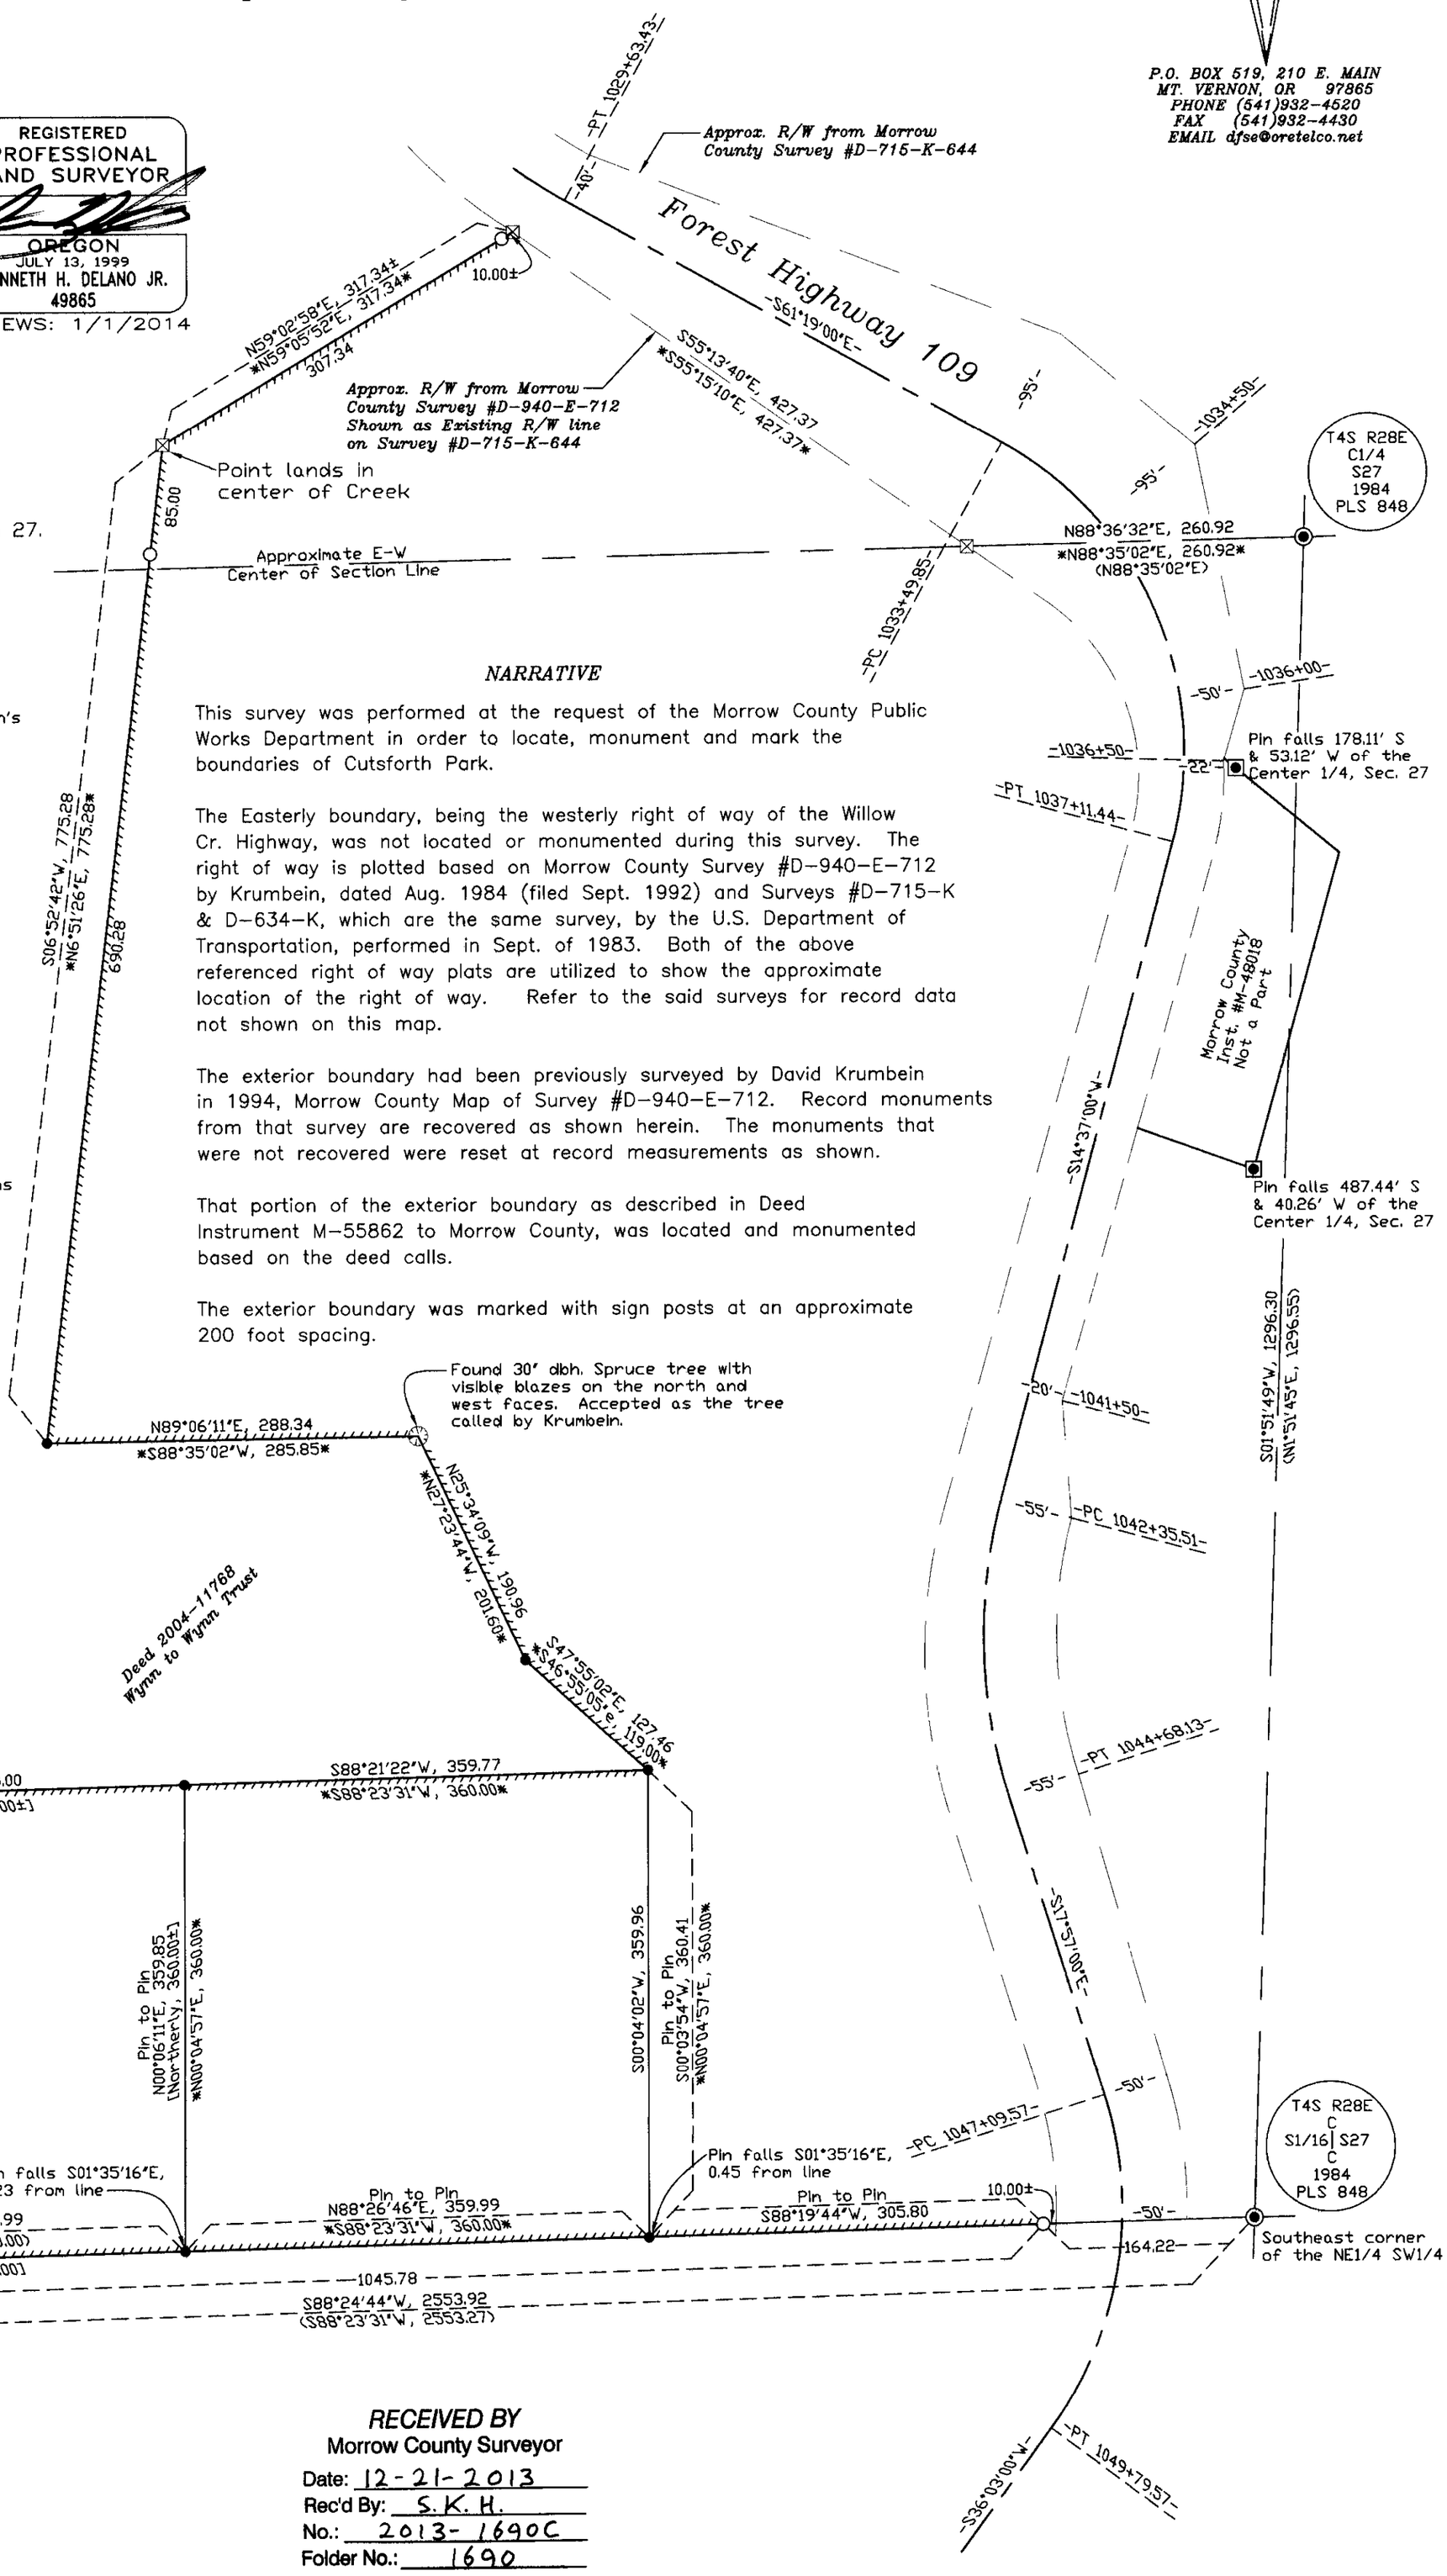

RECEIVED BY
Morrow County Surveyor
Date: 12-21-2013
Rec'd By: S.K.H.
No.: 2013-1690C
Folder No.: 1690

1690